IOWA DOT

PUBLIC HEARING
August 15, 2017

CBIS SEGMENT 4 - PREFERRED CONCEPT
I-29/I-480 INTERCHANGE
Project Number: IM-029-3(166)54--13-78

PHOTO - 2016

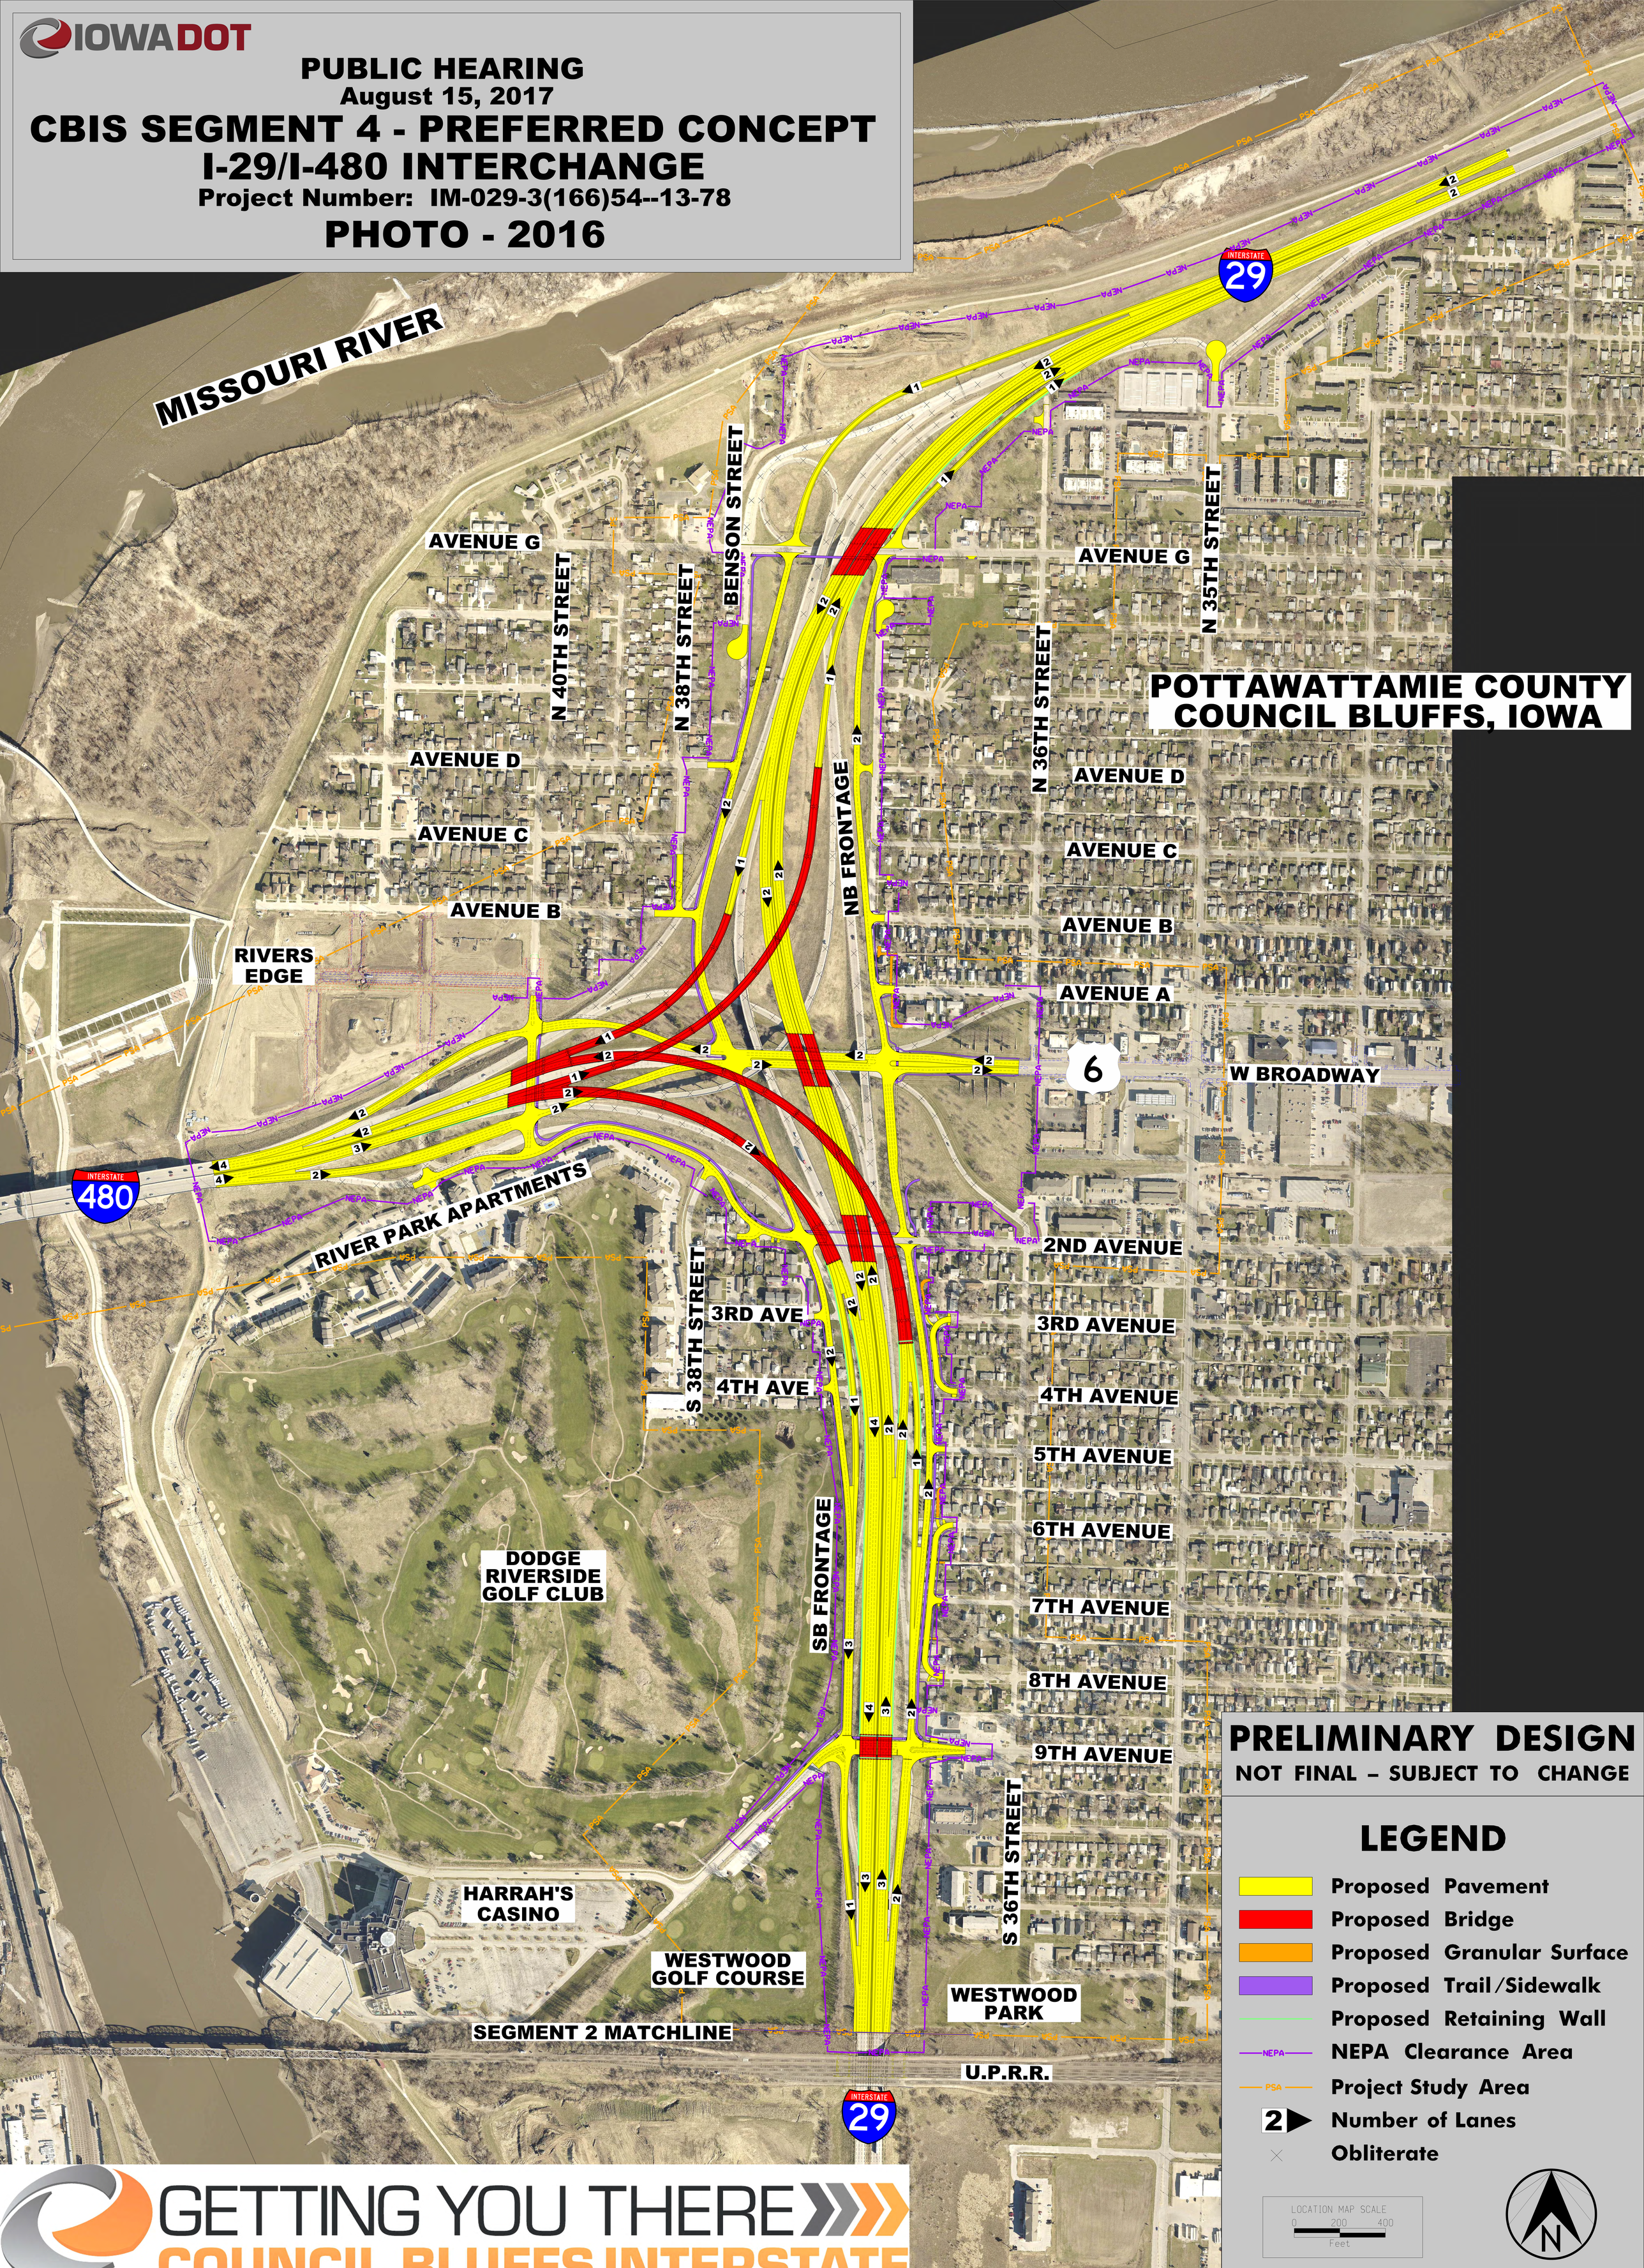

PRELIMINARY DESIGN
NOT FINAL – SUBJECT TO CHANGE

LEGEND

- Proposed Pavement
- Proposed Bridge
- Proposed Granular Surface
- Proposed Trail/Sidewalk
- Proposed Retaining Wall
- NEPA — NEPA Clearance Area
- PSA — Project Study Area
- 2 ▶ Number of Lanes
- Obliterate

LOCATION MAP SCALE
0 200 400
Feet

N

GETTING YOU THERE
COUNCIL BLUFFS INTERSTATE